LEGEND

NEW CAR PARKING SPACE

EXISTING CAR PARKING SPACE

REMOVED CAR PARKING SPACE

CARPARKING REPORT

NEW CAR SPACES..... 0
LOSS OF PARKING..... 0

GENERAL LEGEND

	PROPOSED SANDSTONE KERB RESETTING AND NEW CONCRETE GUTTER.
	PROPOSED CONCRETE GUTTER ONLY.
	PROPOSED FOOTPATH 80mm THICK PLAIN CONCRETE.
	PROPOSED LIGHT DUTY VEHICULAR CROSSING (VC).
	PROPOSED KERB RAMP.
	PROPOSED LANDSCAPING
	PROPOSED ASPHALT ROAD RESHEETING

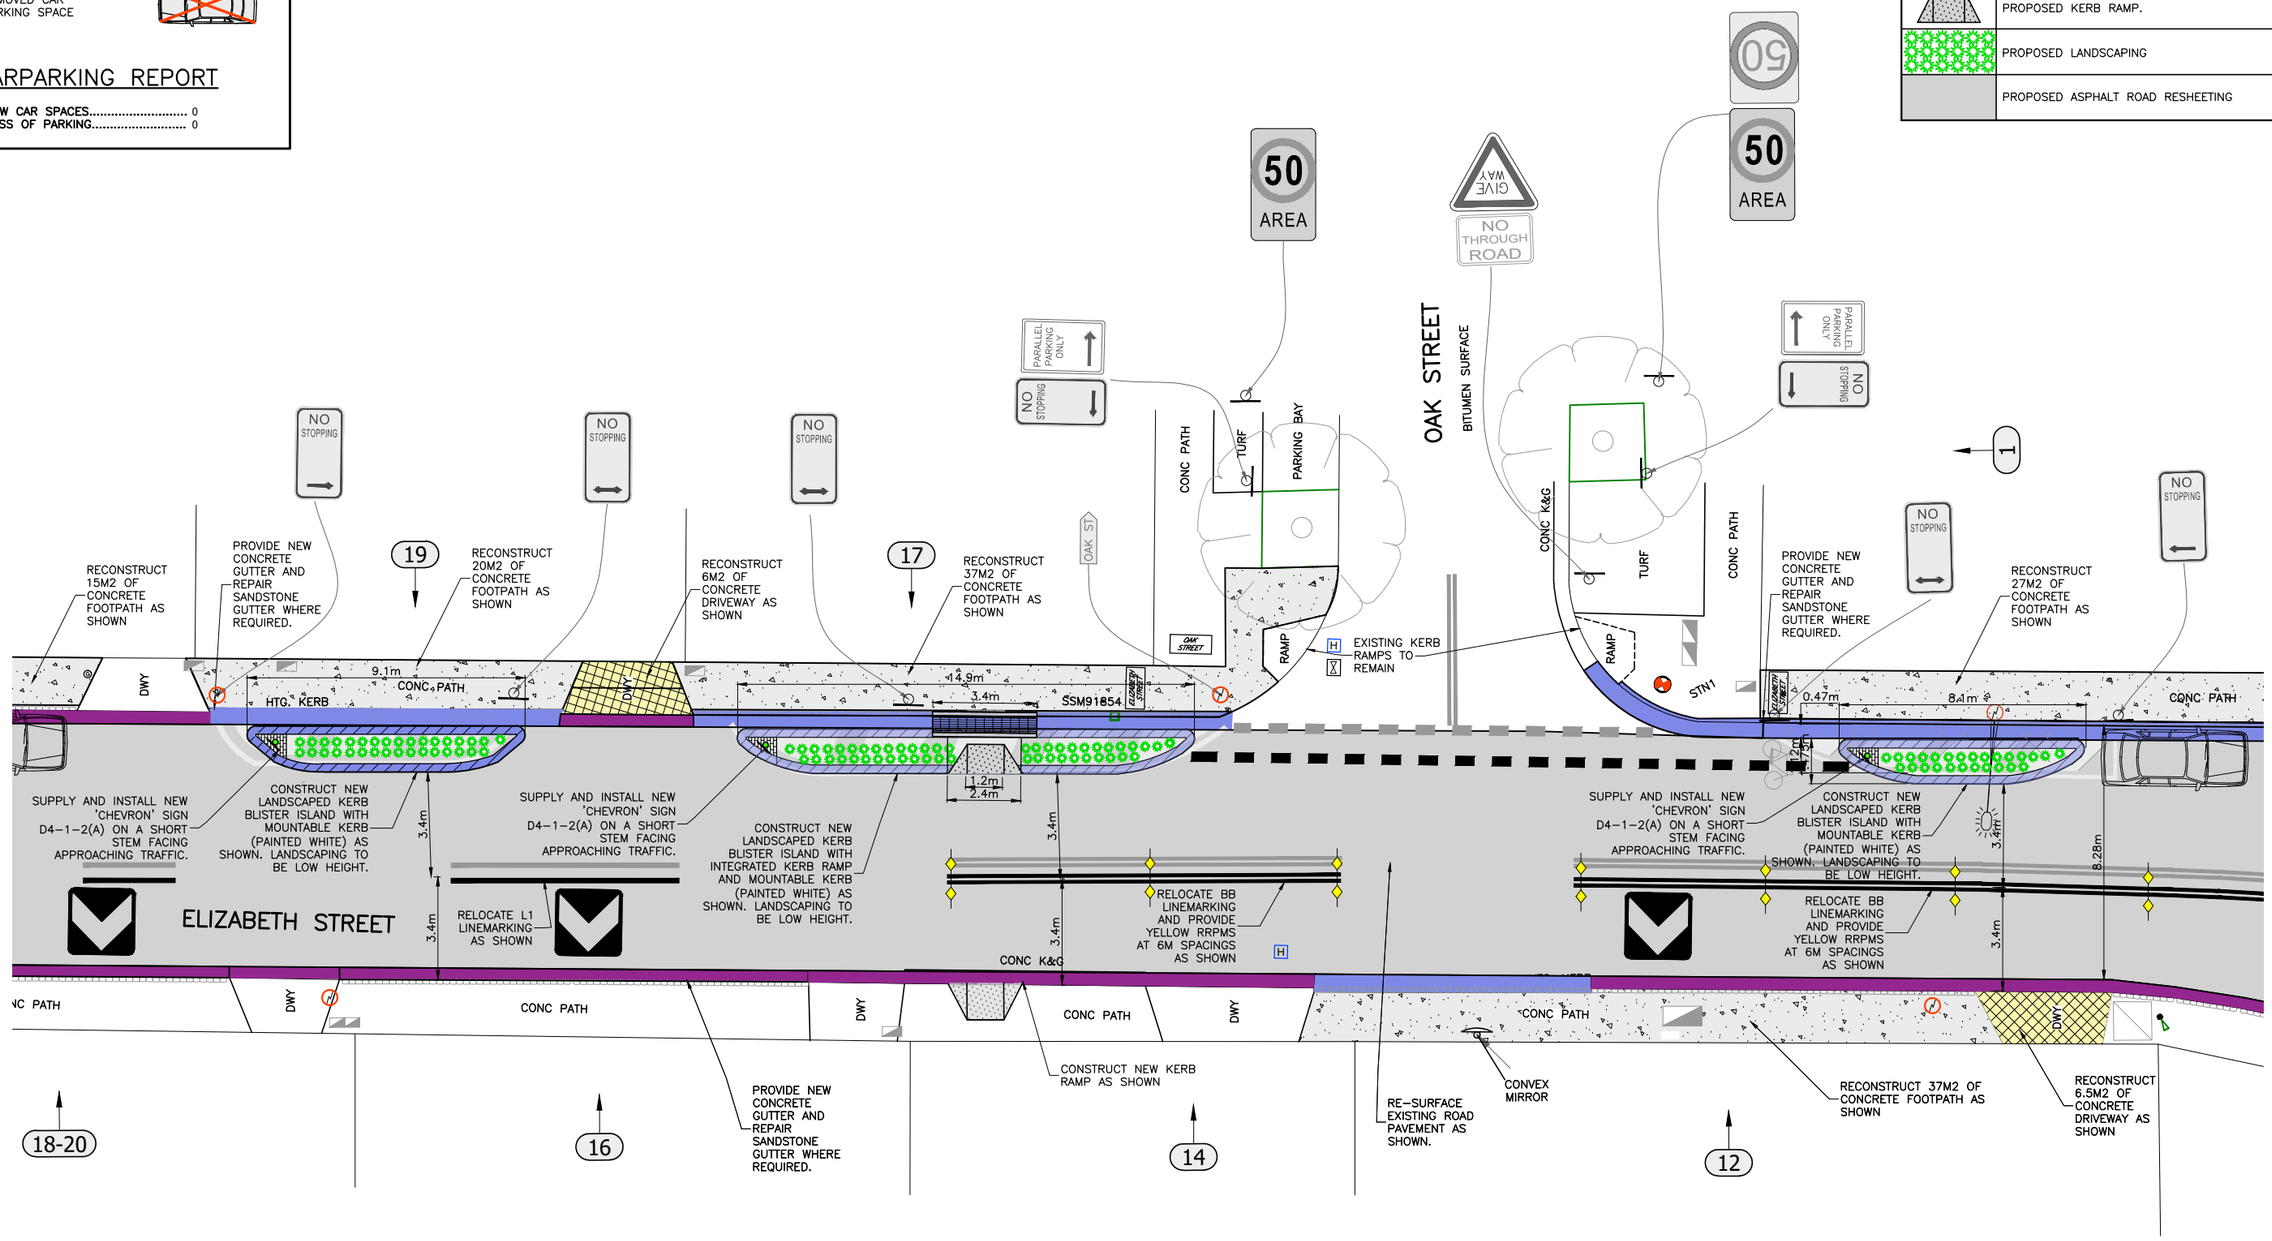

TEMPLATE VERSION USED: "IWC TEMPLATE_ADAM"

FOR TRAFFIC COMMITTEE

CHECKED & APPROVED	SURVEYED BY ADAM DILLON 1-09-23	INNER WEST	N	SURV. GEN.		COORDINATE SYSTEM GDA2020					ELIZABETH STREET, ASHFIELD	PROJECT NO. 302740	SHEET NO. 1 of 1
				R.M.S.							AT OAK STREET		
APPROVED FOR CONSTRUCTION	DESIGNED BY P.A 12-10-23	2-14 FISHER STREET, PETERSHAM NSW 2049 Ph. 02) 9392 5000 Post: PO Box 14 PETERSHAM e) council@innerwest.nsw.gov.au Web: https://www.innerwest.nsw.gov.au		A.G.L. / SHELL PIPELINES		SCALES (ORIGINAL A1) 1:200					PROPOSED KERB BLISTERS	PLAN NO. 10263	
	DRAWN BY P.A 12-10-23			SYDNEY WATER							COMMUNITY CONSULTATION		SHEET REV # ----
				TELSTRA / OPTUS									
				AUSGRID									
				NOTICE OF ENTRY									
				KERB & GUTTER									
				NOTICES	DATE		REV.	DATE	DESCRIPTION	APPROV.			

\\iwc-file02.innerwest.nsw.gov.au\iwcfs$\Asset and Environment\RTSF_CP_24\5112RR_302740-ASH-ElizabethSt-LiverpoolToBlond-Road&Fpath(10263)\1.DESIGN\5. AllDesign_working\10263_working2_All Combined.dwg